

INSTALLATION OF WHITE RESIDENTIAL TRAFFIC CALMING GATES IN CUSOP.

Newport St and Hardwicke Road, Cusop.

Application from Cusop Parish Council for Local Authority permission to install.

Both roads are currently the subject of changes in speed restrictions.

There are four white gates structures to be installed on each road, two inbound and two outbound.

It is intended that the white gates will be installed in close proximity to the new speed restriction gateway signs, yet to be installed, as indicated on the attached two plans. The size of the structures is indicated on the plan and reflects the space available and is dependant the advice of the road engineer.


It is presumed that when permissions are sought for the installation of the new speed signs that this permission will extend to the white gates.

Att: two plans, labelled Hardwicke Road and Newport St.


Cllr J Blayney
Cusop Parish Council.

j.blayney@cusopparishcouncil.gov.uk

12th December 2023

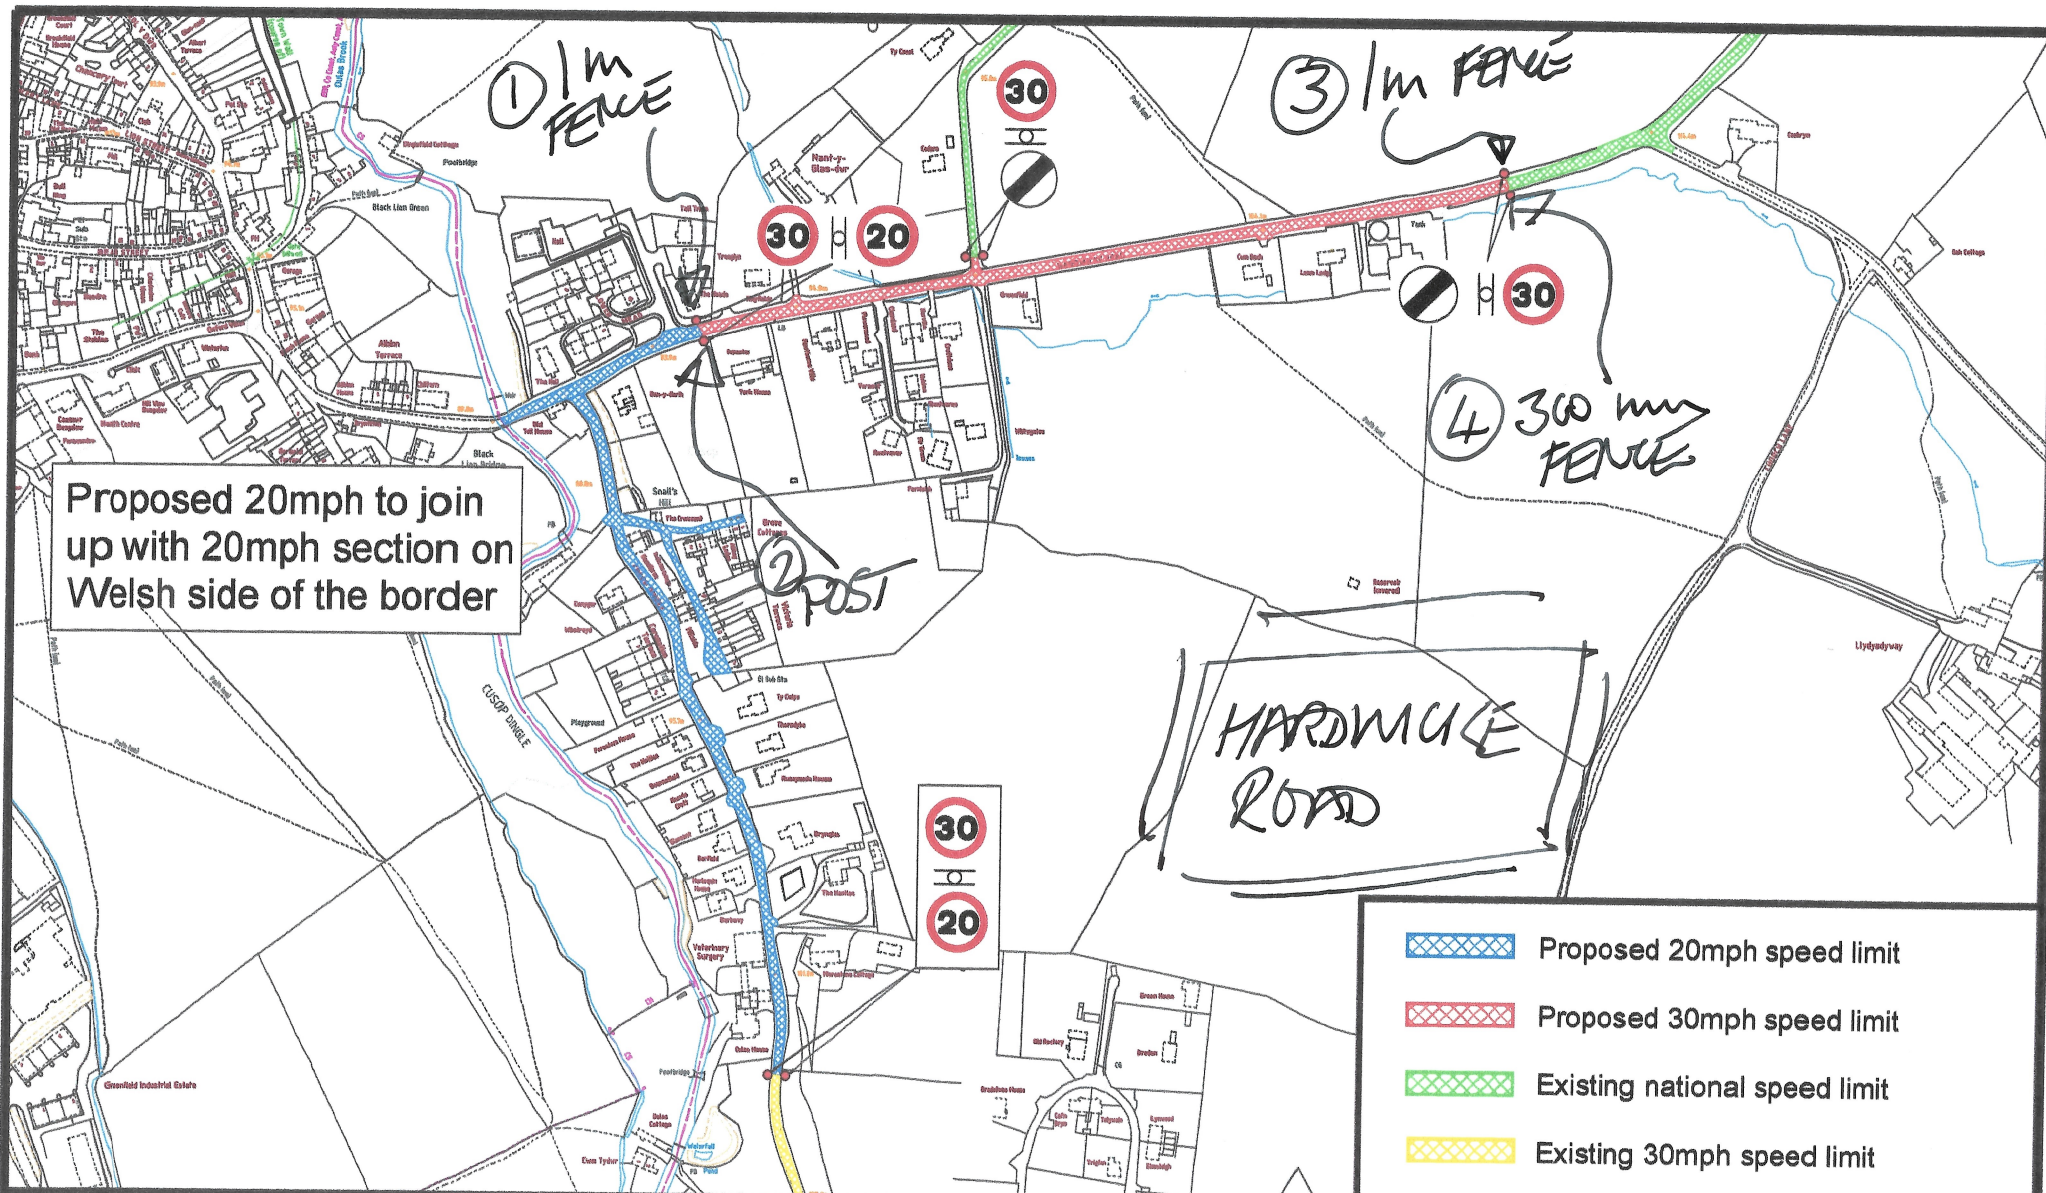

- Proposed 20mph speed limit
- Proposed 30mph speed limit
- Existing national speed limit
- Existing 30mph speed limit

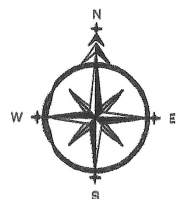

ADL

T R A F F I C &
H I G H W A Y S

ADL House
The Oaklands Business Park
Yate, Bristol
BS37 5NA
Tel : 01454 332100
Fax : 01454 327983
E-Mail : CAD@ADLTRAFFIC.CO.UK

NOTES

1. PRELIMINARY DESIGN PROVIDED FOR ILLUSTRATIVE PURPOSES ONLY. ALL DETAILS ARE SUBJECT TO INCLUDING CHECKING STATUTORY SERVICE APPARATUS.
2. DO NOT SCALE FROM THIS DRAWING.
3. BACKGROUND PLAN IS BASED UPON A DIGITAL CIBASE.
4. ALL DETAILS TO BE CONFIRMED ON SITE AND ON A TOPOGRAPHICAL SURVEY.
5. ALL TRACKS ASSUME GRADIENTS AND CAMBERS DO NOT EXCEED 1:40 AND 1:40 RESPECTIVELY OTHERWISE VEHICLE MANOEUVRABILITY MAY BE AFFECTED.
6. ALL LAND OWNERSHIP DETAILS, EXTENT OF ADOPTED HIGHWAY AND RIGHTS OF WAY TO BE CONFIRMED.
7. ASSUMES ALL LANDSCAPING CAN BE ALTERED AND NO TREES ARE SUBJECT TO TPO.
- © Copyright ADL Traffic and Highways Engineering Ltd

AMENDMENTS

REF.	DATE	DESCRIPTION


ADL Job No. 3409-148

Project B4328 Hardwicke Road
Hay on Wye

Title Proposed Speed Limit


Date	Checked	Date	Approved	Date
July 2023	WC		TH	
Scale	Org No.		Rev.	
NTS @ A3	3409-148-002			

-  Proposed 20mph speed limit
-  Proposed 30mph speed limit
-  Existing national speed limit

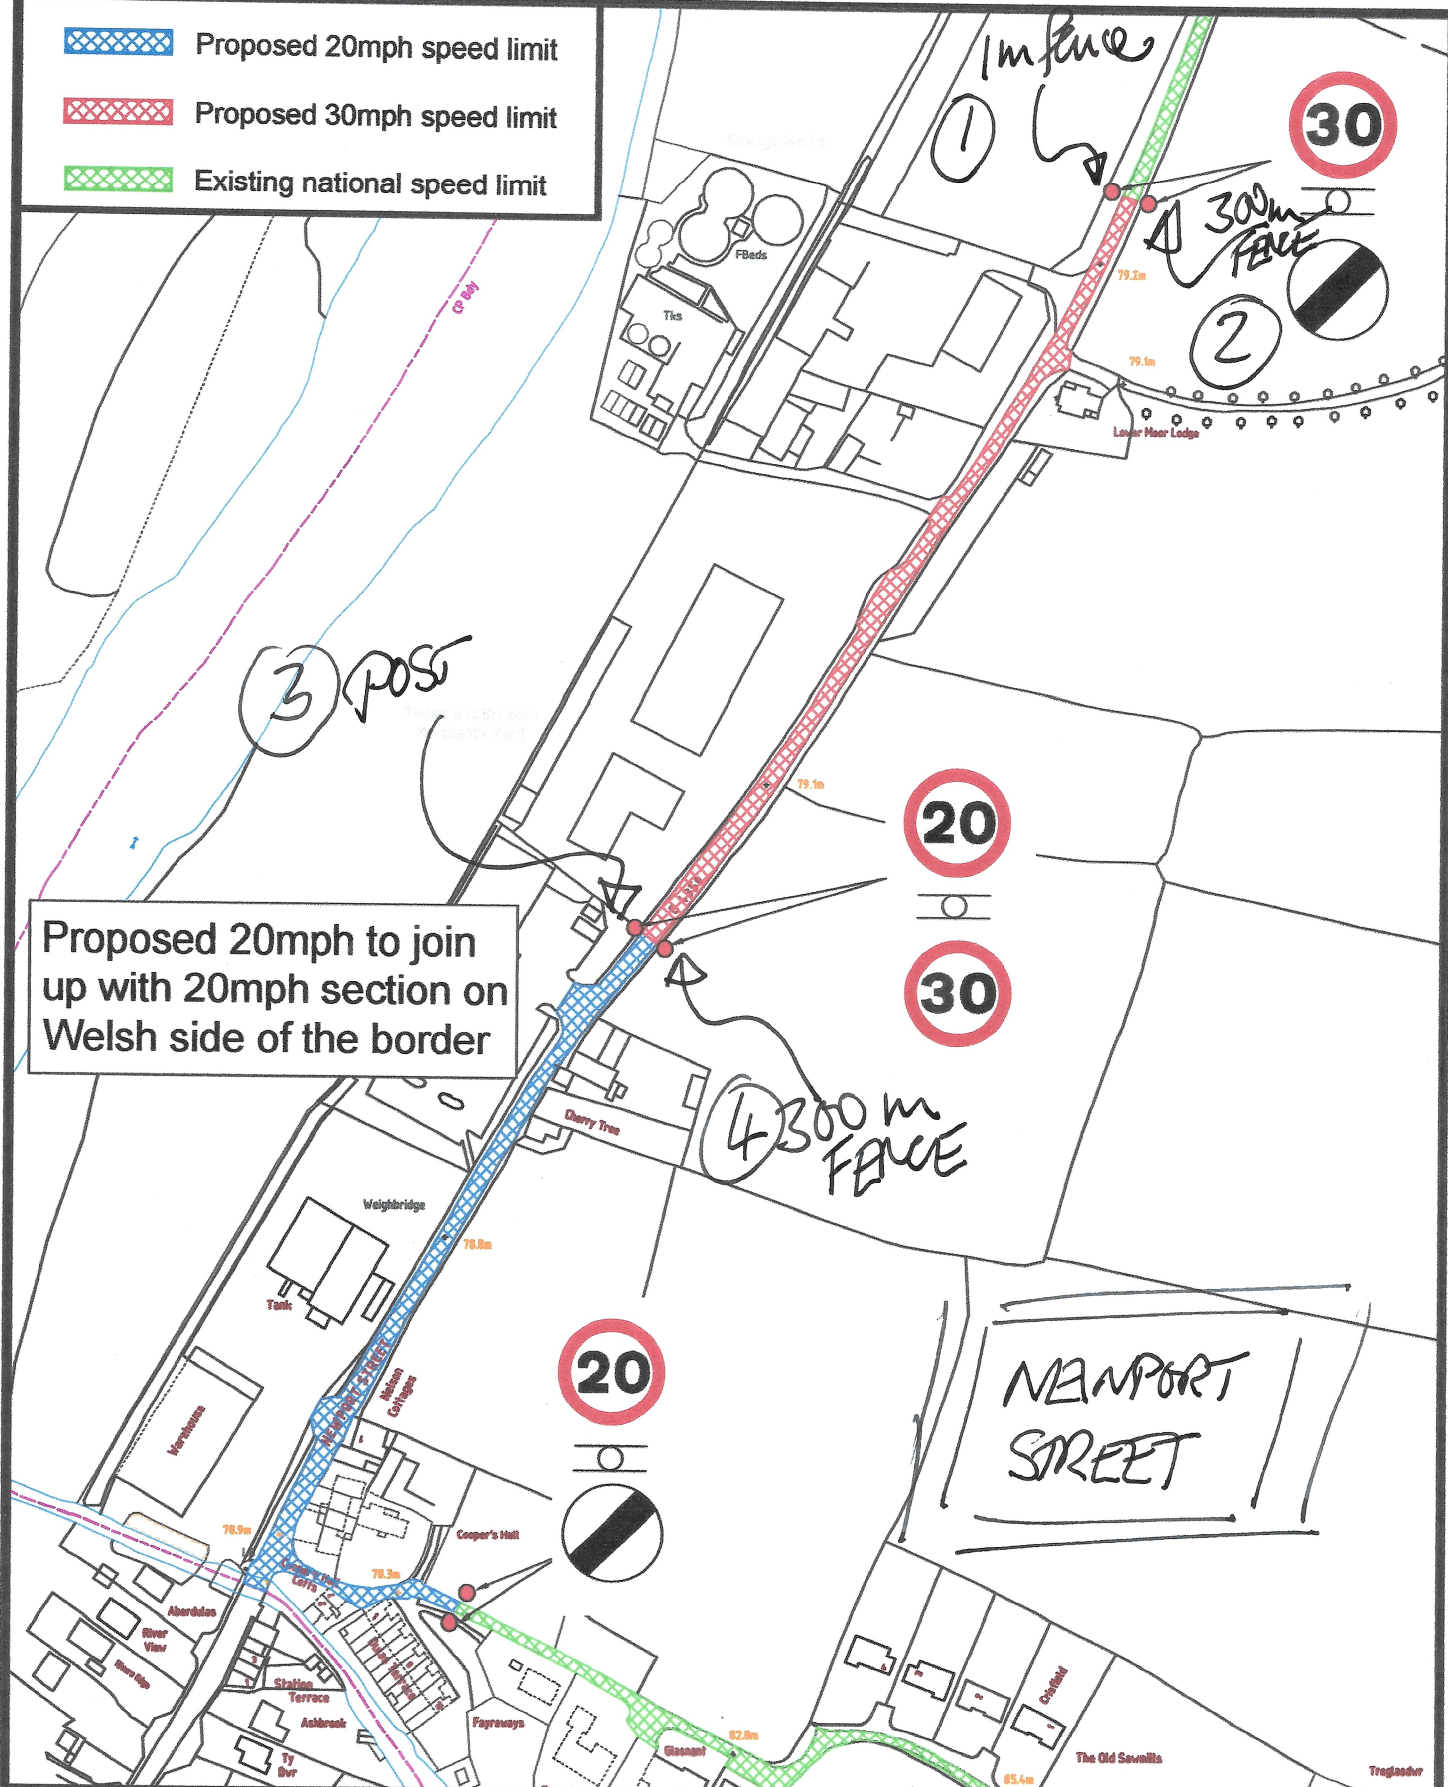

Proposed 20mph to join up with 20mph section on Welsh side of the border

NEWPORT STREET

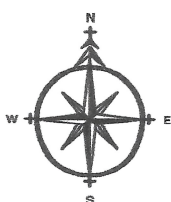

ADL
TRAFFIC & HIGHWAYS

ADL House
The Oldlands Business Park
Yates, Bristol
Tel: 01454 332100
Fax: 01454 332983
E-Mail: CAD@ADLTRAFFIC.CO.UK

NOTES
1. PRELIMINARY DESIGN PROVIDED FOR ILLUSTRATIVE PURPOSES ONLY. ALL DETAILS ARE SUBJECT TO FURTHER CHECKING.
2. CONTRACTOR SHALL FURNISH THE FOLLOWING:
3. CONTRACTOR SHALL FURNISH THE FOLLOWING:
4. ALL DETAILS TO BE CONFIRMED ON SITE AND ON A TYPICAL CROSS SECTION.
5. ALL TRAFFIC SIGNAGE SHALL BE PROVIDED AND COMMISSIONED TO NOT EXCEED 100mm AND 100mm FOR THE FOLLOWING:
6. ALL LANDSCAPE AND PLANTING SHALL BE PROVIDED AND COMMISSIONED TO NOT EXCEED 100mm AND 100mm FOR THE FOLLOWING:
7. ASSUMES ALL UNDERGROUND SERVICES ARE AS SHOWN AND NO OTHERS ARE SUBJECT TO BE.
© Copyright ADL Traffic and Highways Engineering Ltd

AMENDMENTS

REF	DATE	DESCRIPTION

ADL Job No. 3409-148

Project B4350 Newport Street
Hay on Wye

Title Proposed Speed Limit

Date August 2023 Drawn LO

Checked WC Date Approved TH Date

Scale Dwg No. 3409-148-001 Rev

NTS@AS